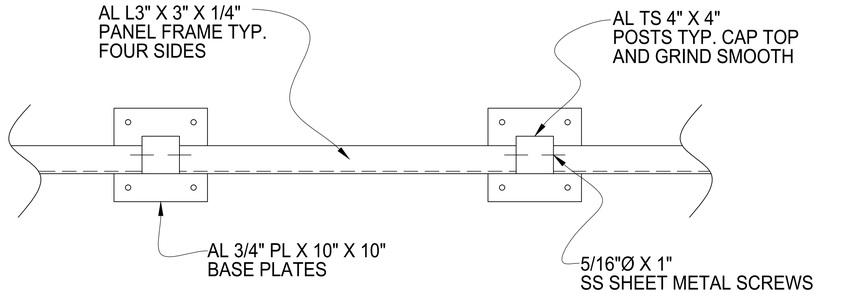

PLAN VIEW

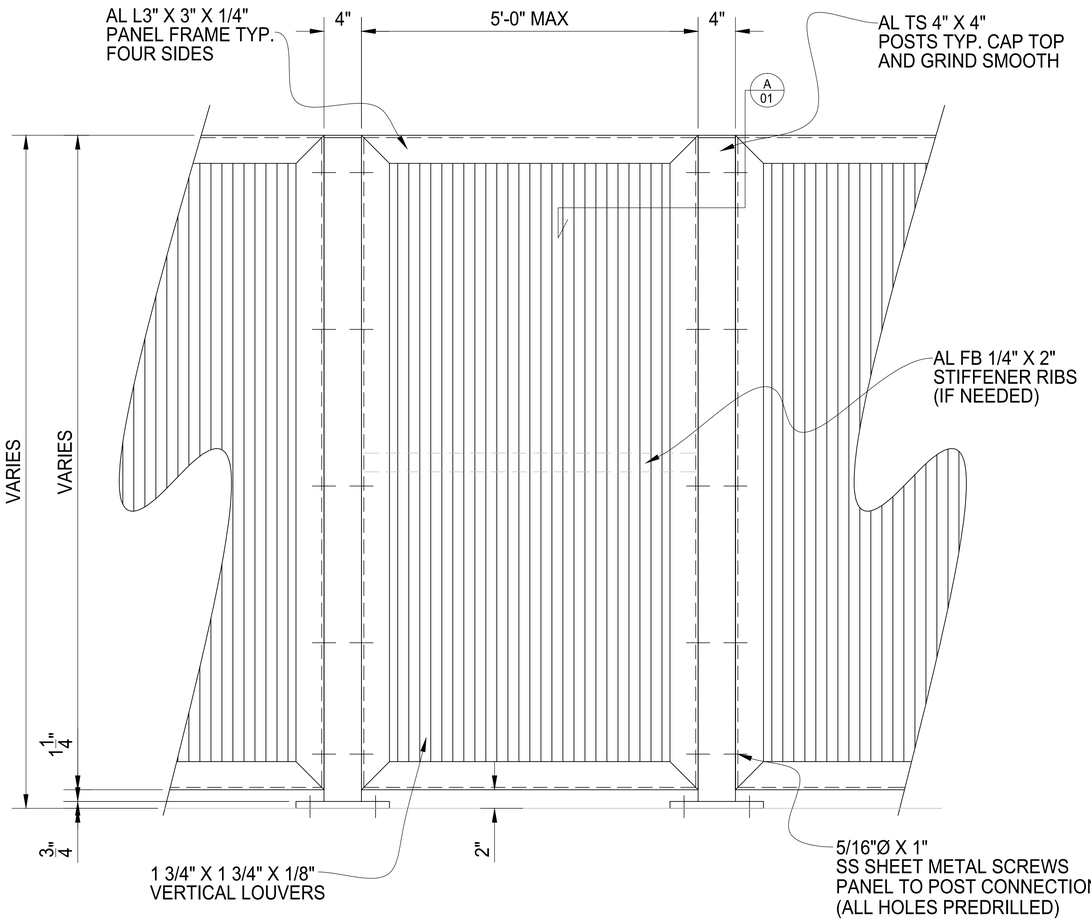

TYPICAL VERTICAL LOUVER PANEL PANEL DETAIL ELEVATION VIEW

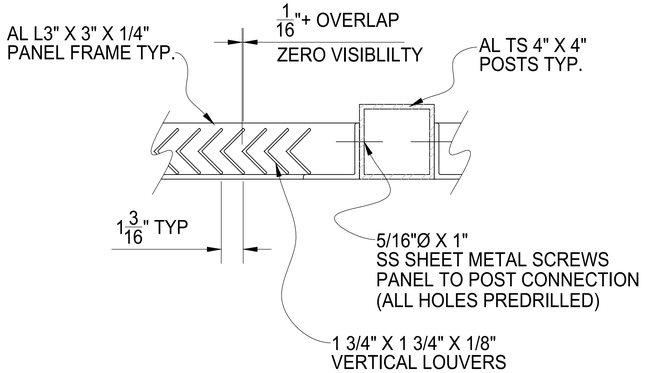

TYPICAL SECTION DETAIL

BILL OF MATERIALS

QTY	MK	DESCRIPTION	LENGTH	NOTES	FINISH

	START	STOP	ESTIMATED	ACTUAL	INITIALS
CUT			.		
ROLL			.		
WELD			.		
GRIND			.		
OTHER			.		
OTHER			.		
TOTAL			.		

REV	DESCRIPTION	DATE
.	.	.

PalmSHIELD

VERTICAL LOUVER PANEL DETAIL

.
.
.

AMERICAN FENCE PROJECT #: .			CLIENT PROJECT #: PS17-0027		
REFERENCE JOB #: .					
CHKD BY: . .	SCALE: N.T.S.	DRAWN BY: AF	DATE: 02/09/2018	REV .	SHEET # 01